Residence for Thomas Kisko

426 Caddy Circle

Pagosa Springs, CO 81147

Parcel # 569916416011

Pagosa Lakes, Pagosa in the Pines, Lot 11, Block 14

1860 sqft living: 1134 sqft main floor, 726 sqft loft floor
1099 sqfr garage floor
270 sqft deck

LIST OF DRAWINGS

A-1 Foundation Plan
A-2 Garage Floor Plan
A-3 Main Floor Plan
A-4 Loft Floor Plan
A-5 North-South Building Section
A-6 West-East Buillding Section
A-7 12-12 Pitch Roof Framing
A-8 Dormer Roof Framing
A-9 Front Elevation
A-10 Right Elevation
A-11 Rear Elevation
A-12 Left Elevation
A-13 Site Plan
E-1 Electrical Plans 1
E-2 Electrical Plans 2
E-3 Electrical Plans 3
Specifications of Work

Plans comply with IRC, 2006

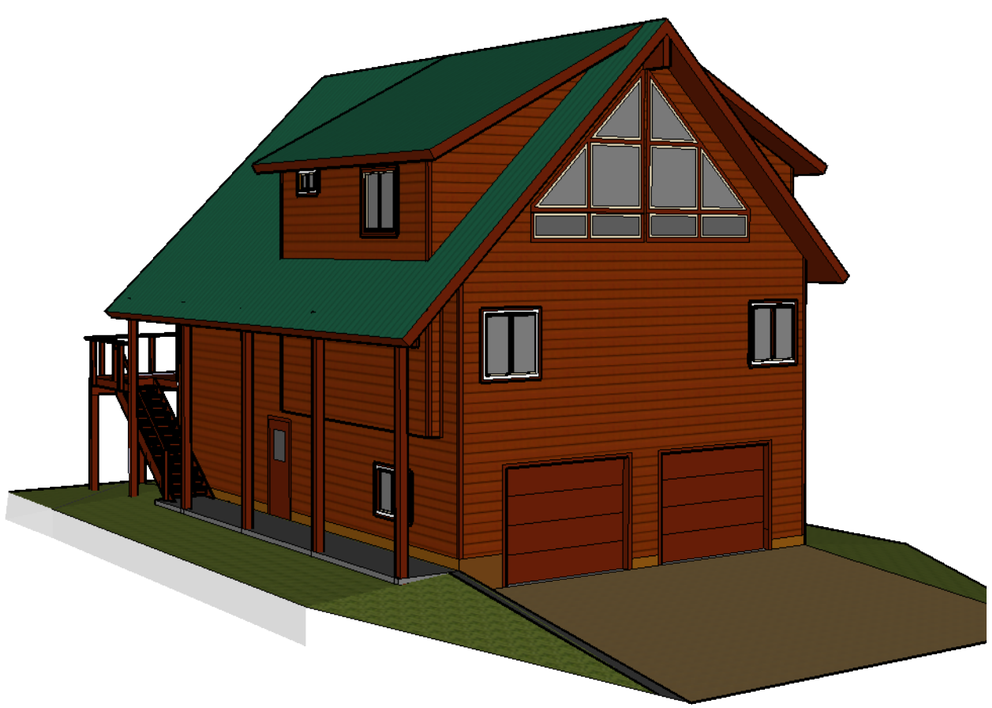

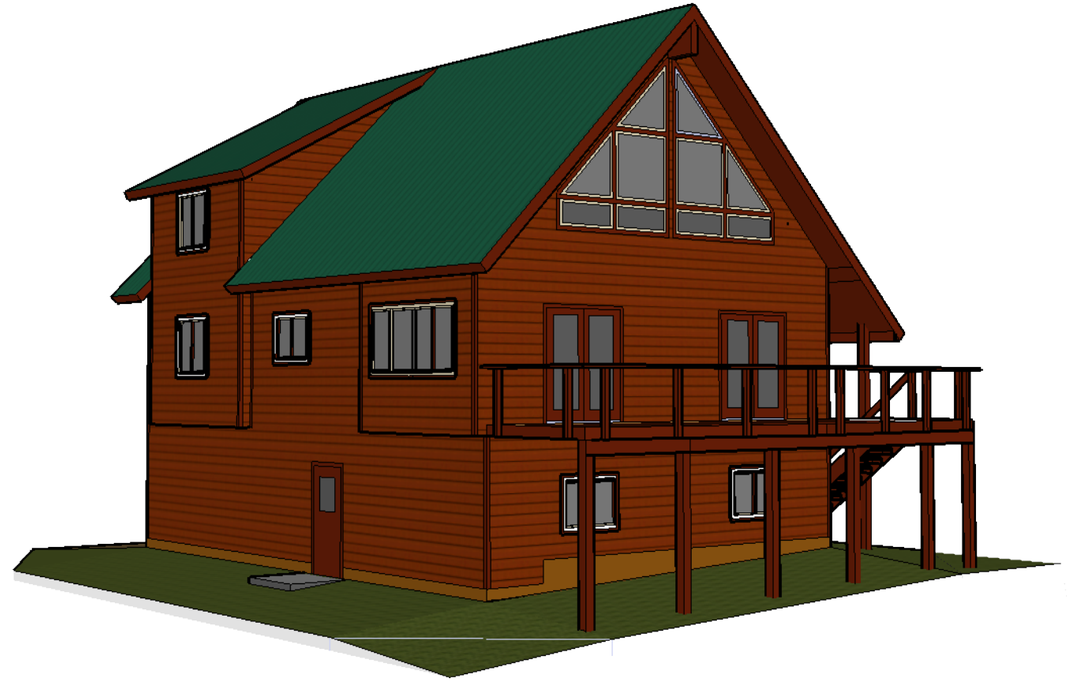

Drawn by Owner/Builder
Thomas Kisko, Retired PE
7/7/2009

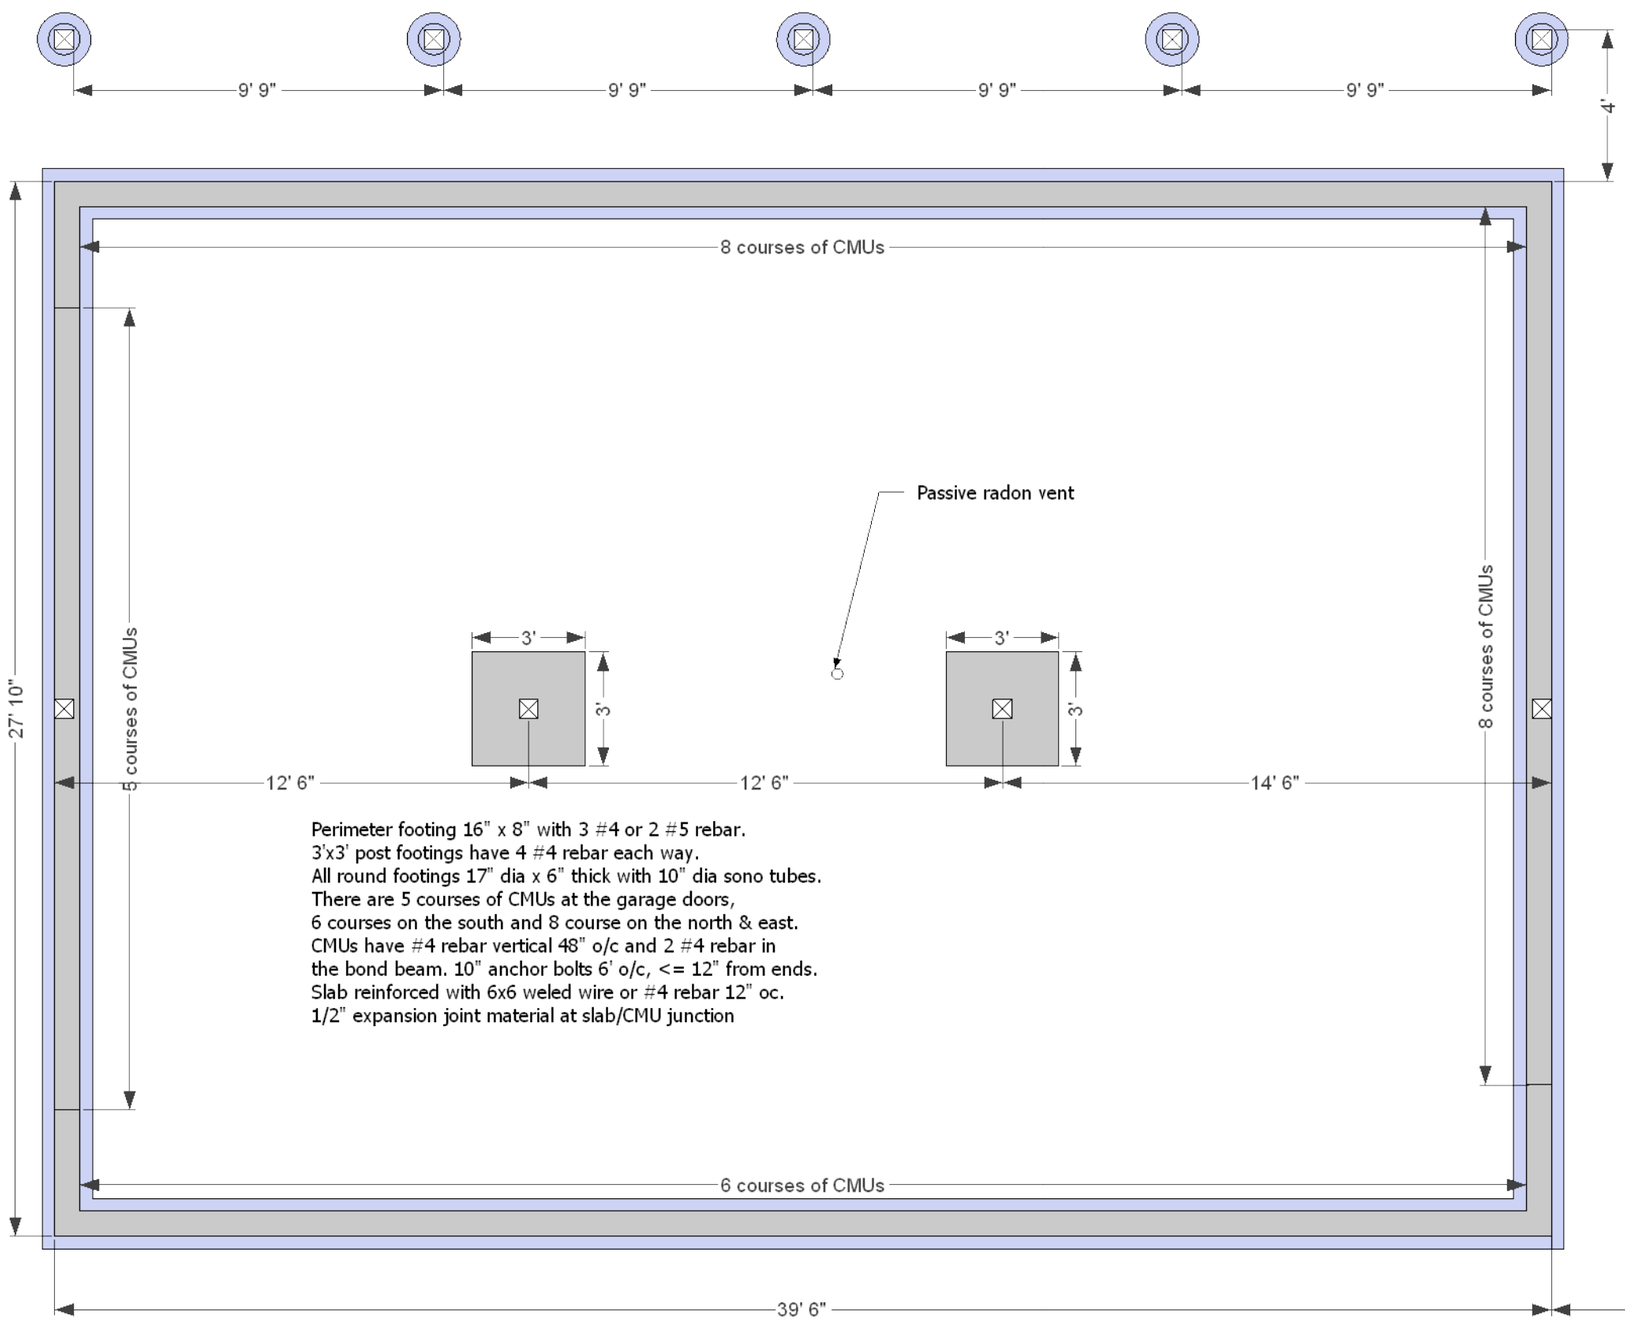

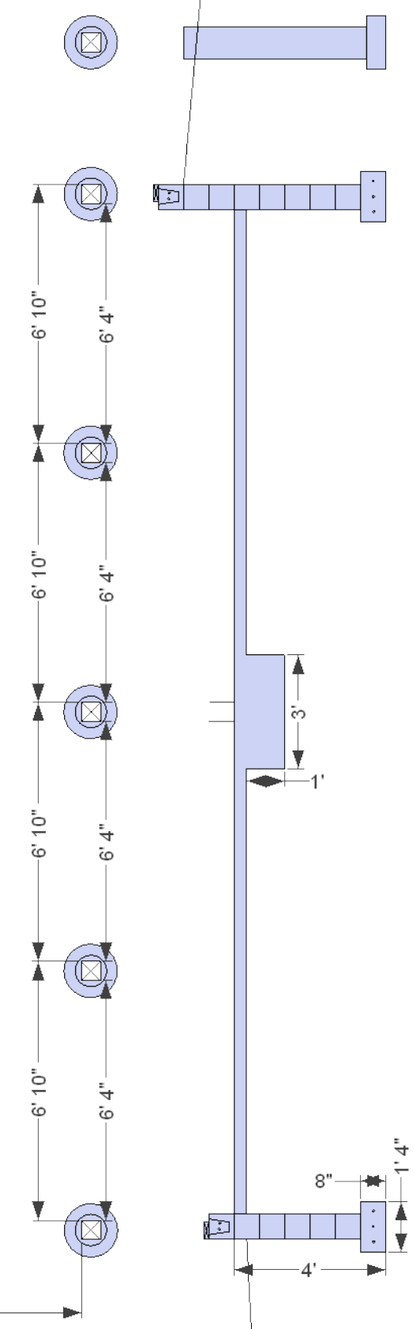

Drawn by Owner/Builder
Thomas Kisko, Retired PE

Date: 7/72009
Scale: 1/4" = 1'

Residence for Thomas Kisko
426 Caddy Circle
Pagosa Springs, CO 81147
Parcel # 56991641601

Foundation Plan

A-1

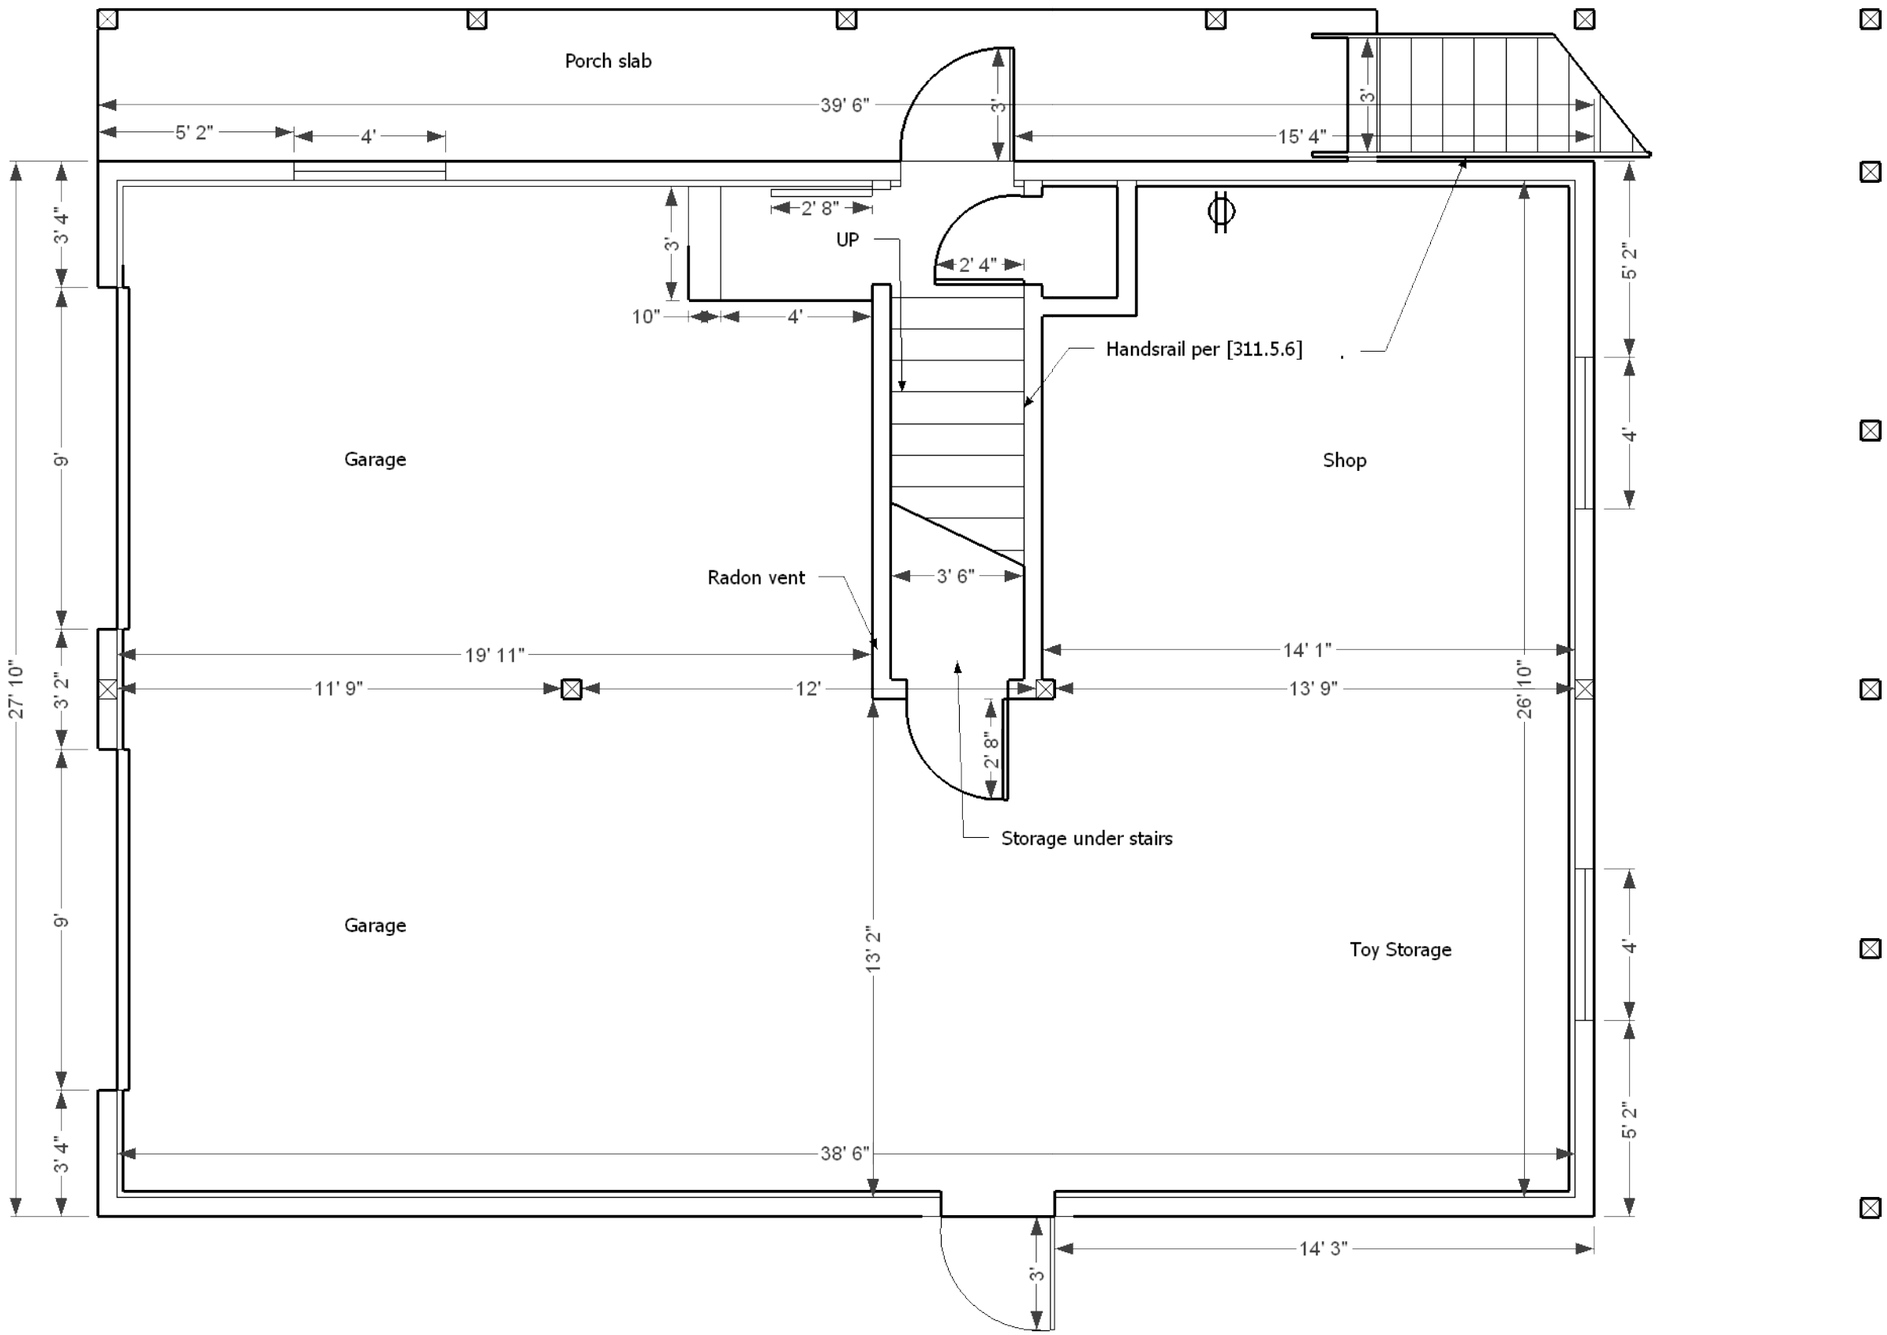

Drawn by Owner/Builder
Thomas Kisko, Retired PE

Date: 7/7/2009
Scale: 1/4" = 1'

Residence for Thomas Kisko
426 Caddy Circle
Pagosa Springs, CO 81147
Parcel # 56991641601

Garage Floor Plan

A-2

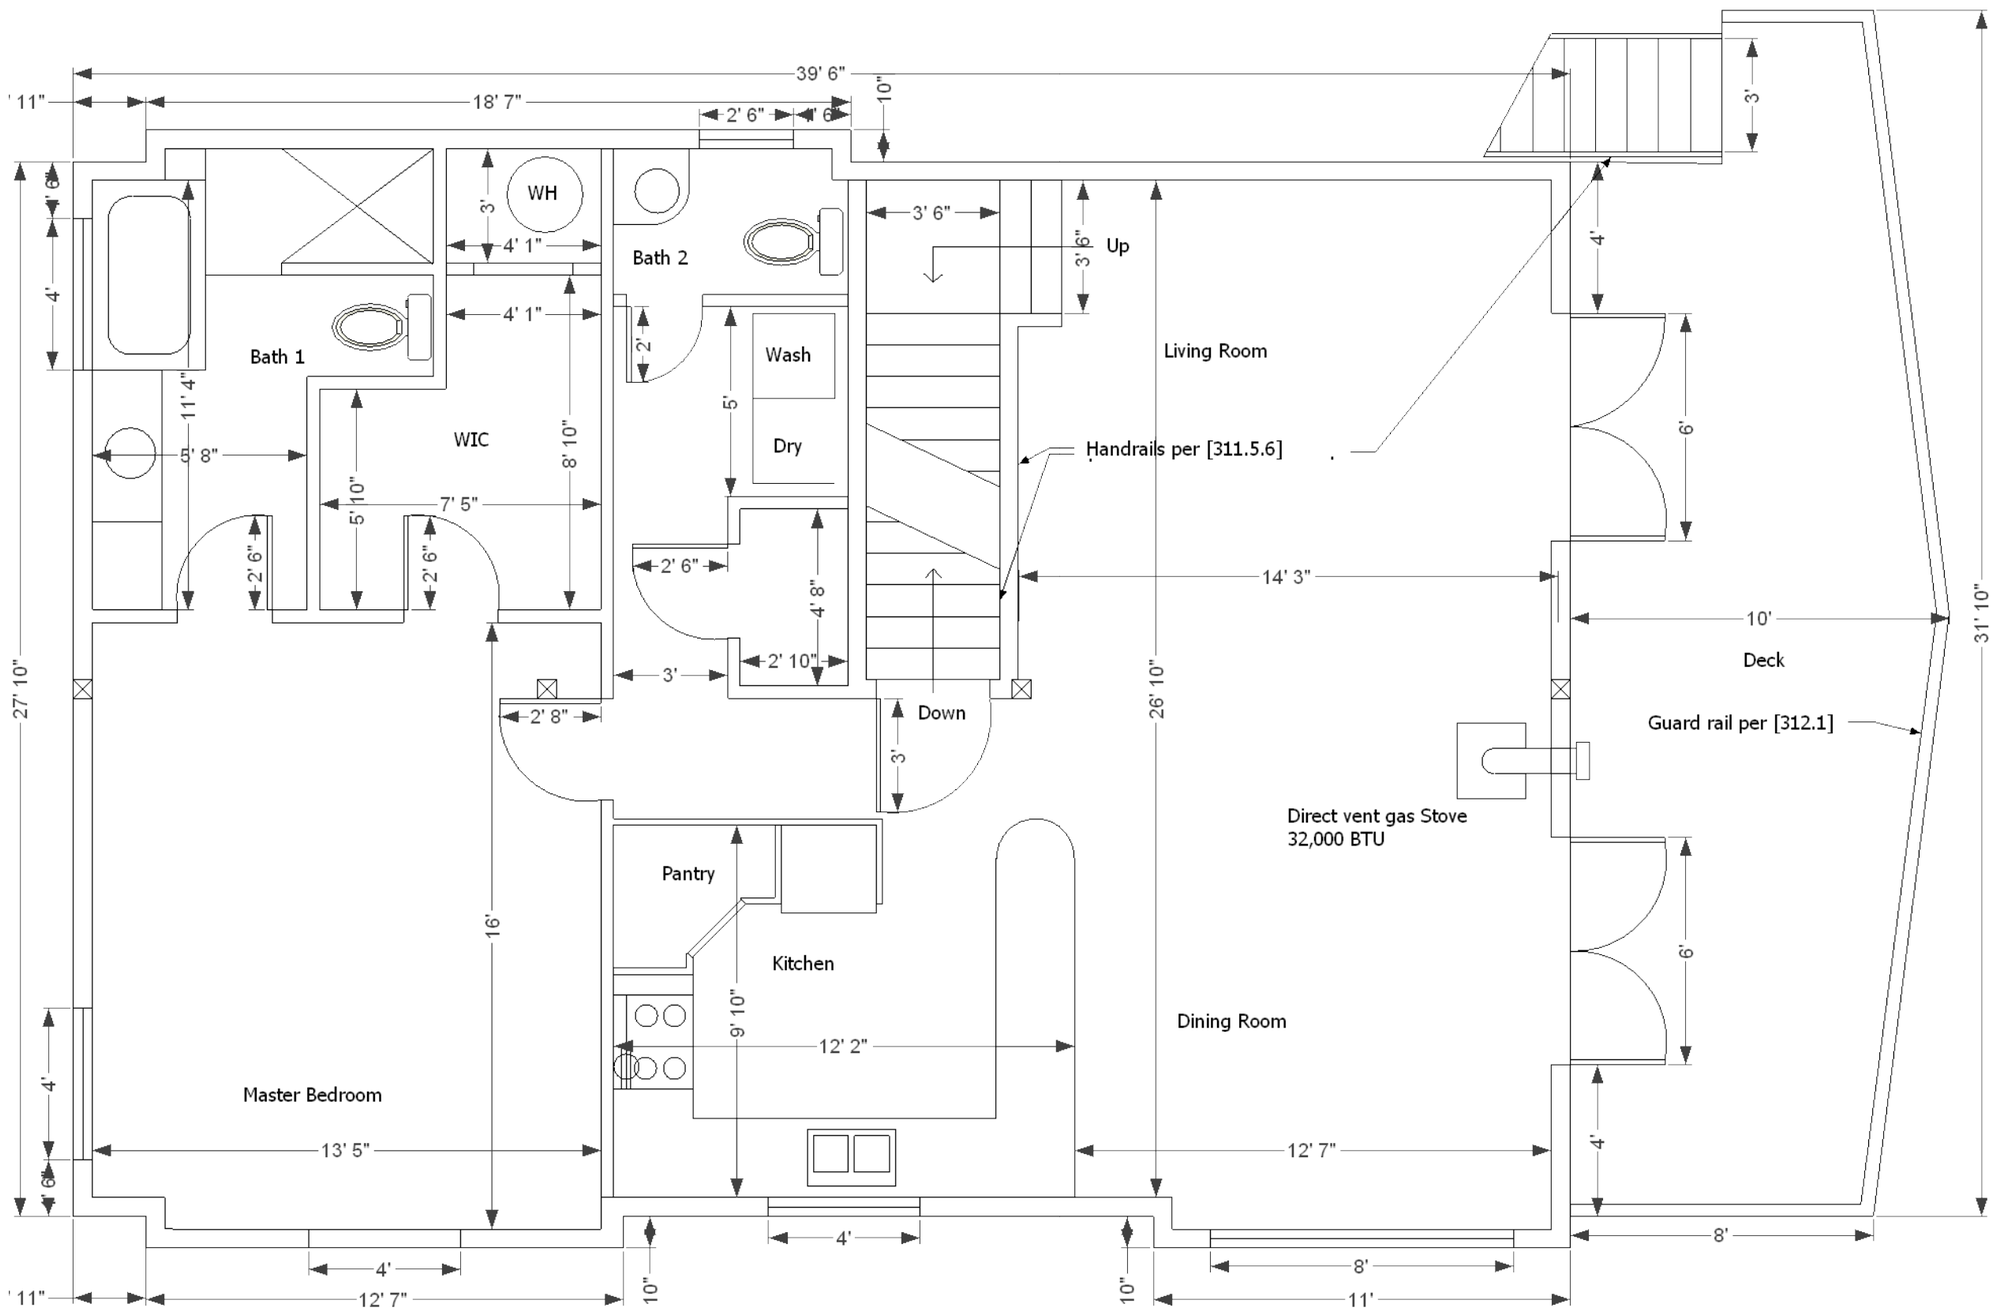

Drawn by Owner/Builder
Thomas Kisko, Retired PE

Date: 7/7/2009
Scale: 1/4" = 1'

Residence for Thomas Kisko
426 Caddy Circle
Pagosa Springs, CO 81147
Parcel # 56991641601

Main Floor Plan

A-3

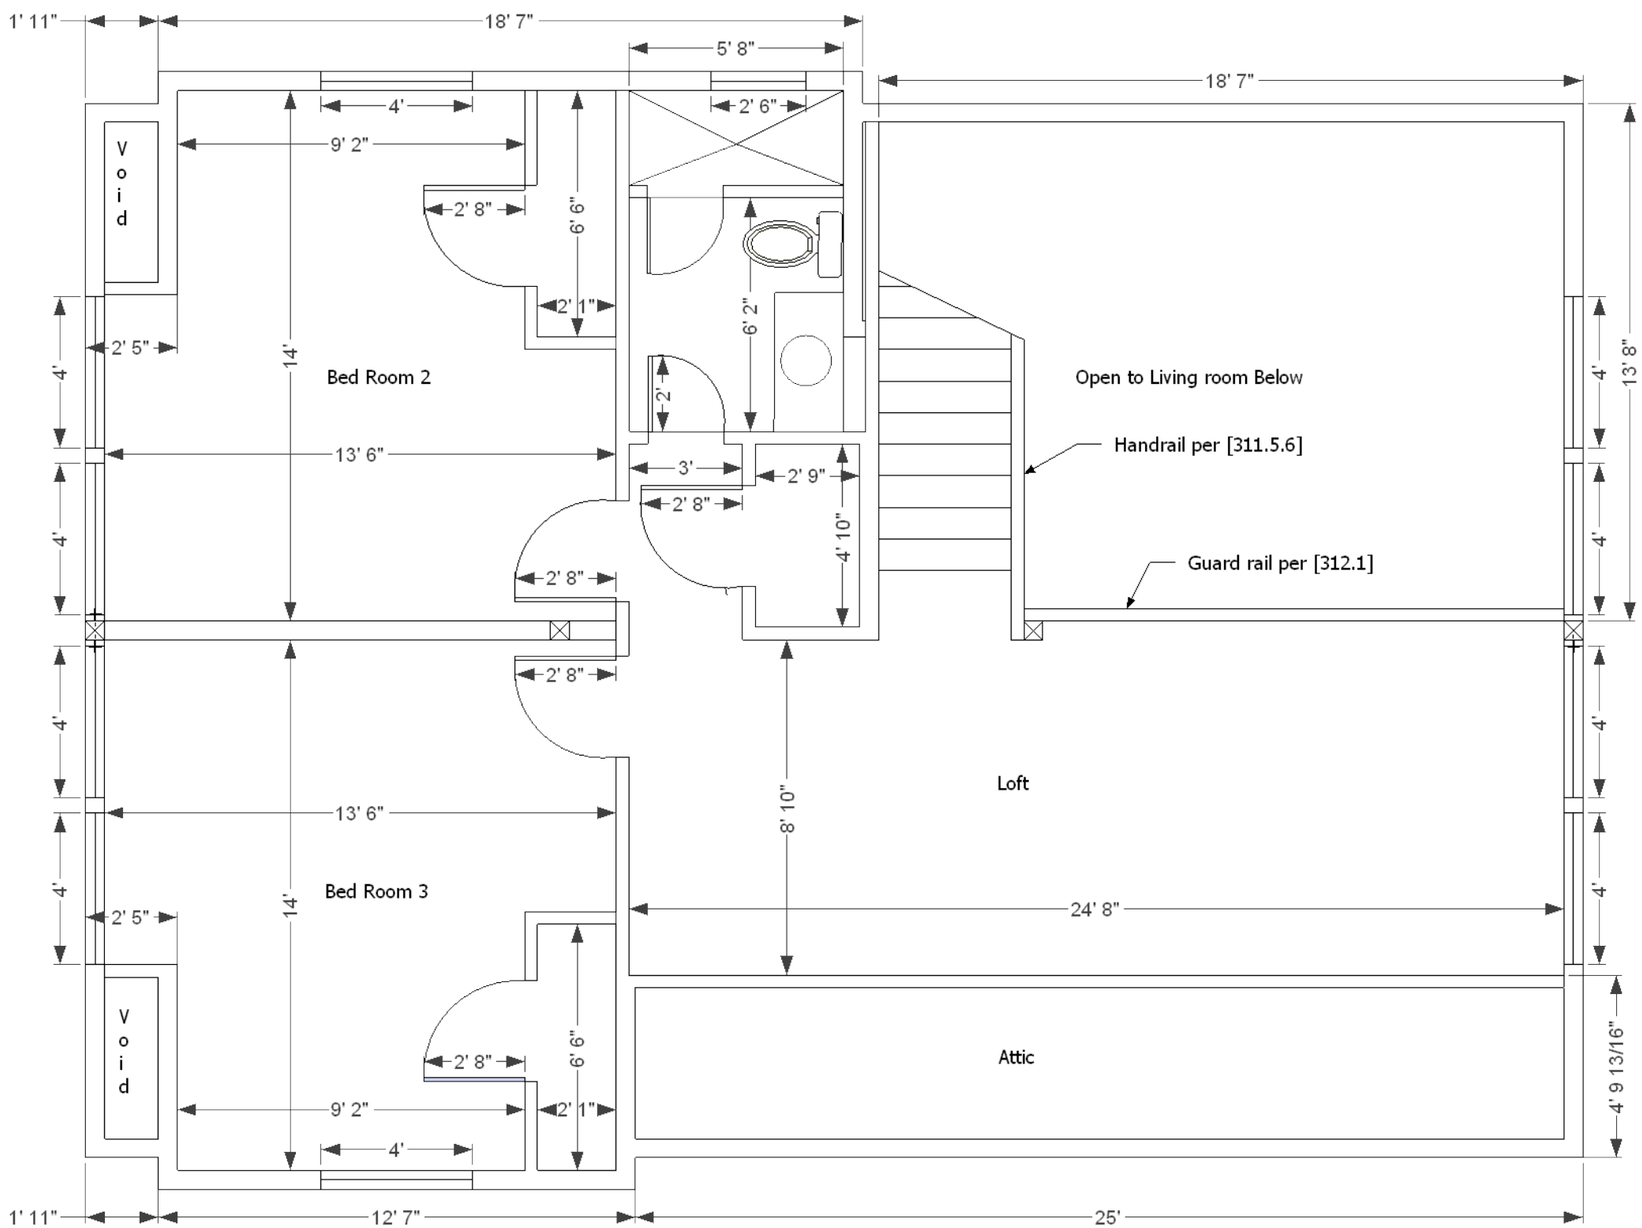

Drawn by Owner/Builder
Thomas Kisko, Retired PE

Date: 7/7/2009
Scale: 1/4" = 1'

Residence for Thomas Kisko
426 Caddy Circle
Pagosa Springs, CO 81147
Parcel # 56991641601

Loft Floor Plan

A-4

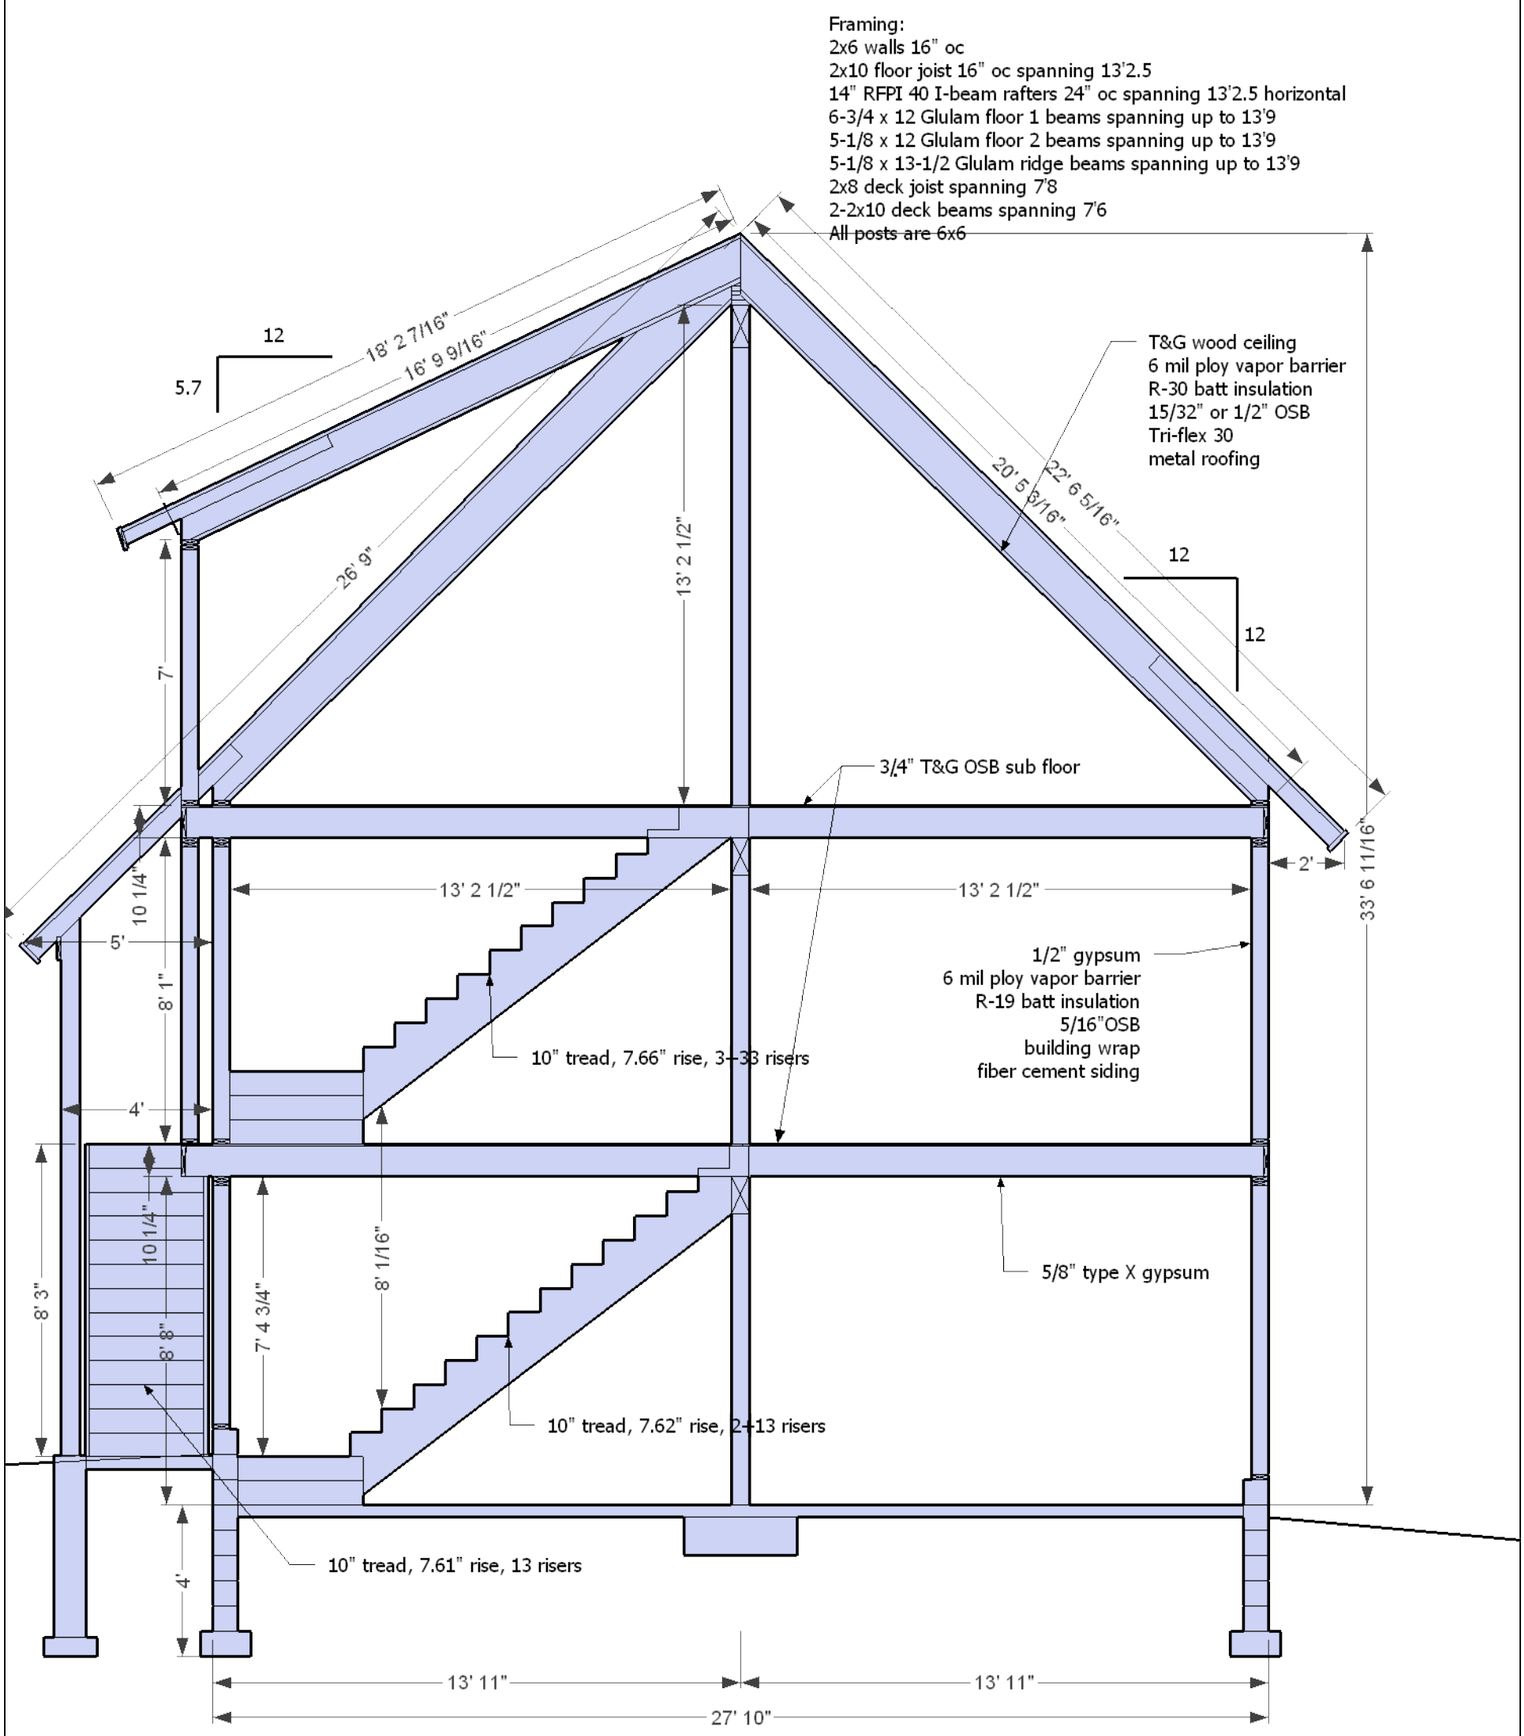

A-5	North-South Building Section	Residence for Thomas Kisko 426 Caddy Circle Pagosa Springs, CO 81147 Parcel # 56991641601	Drawn by Owner/Builder Thomas Kisko, Retired PE Date: 7/7/2009 Scale: 1/4" = 1'

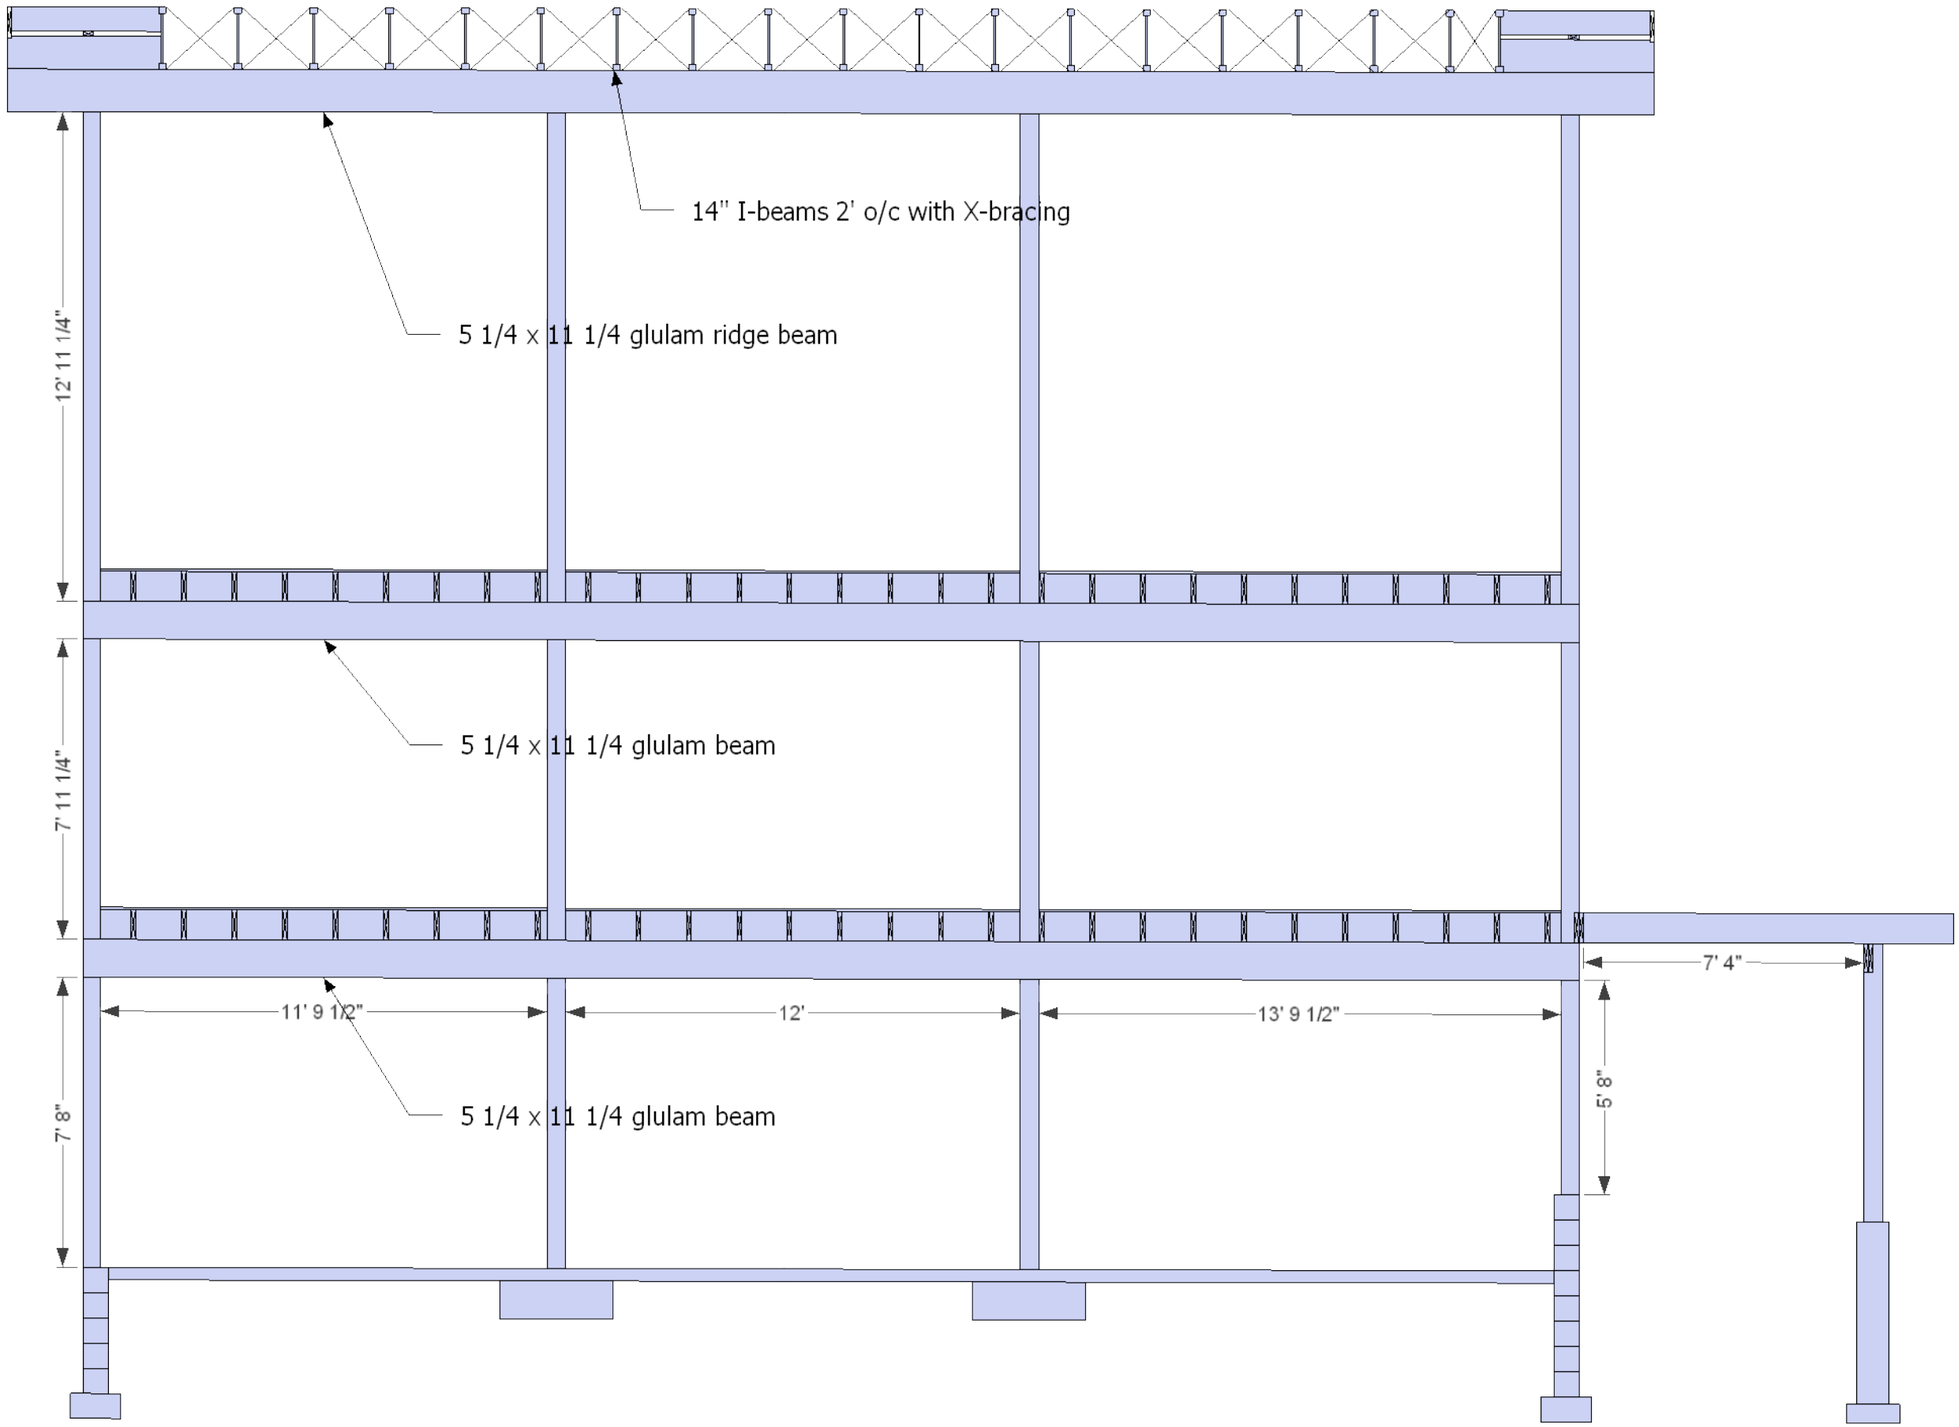

Drawn by Owner/Builder
Thomas Kisko, Retired PE

Date: 7/7/2009
Scale: 1/4" = 1'

Residence for Thomas Kisko
426 Caddy Circle
Pagosa Springs, CO 81147
Parcel # 56991641601

West-East Buillding Section

A-6

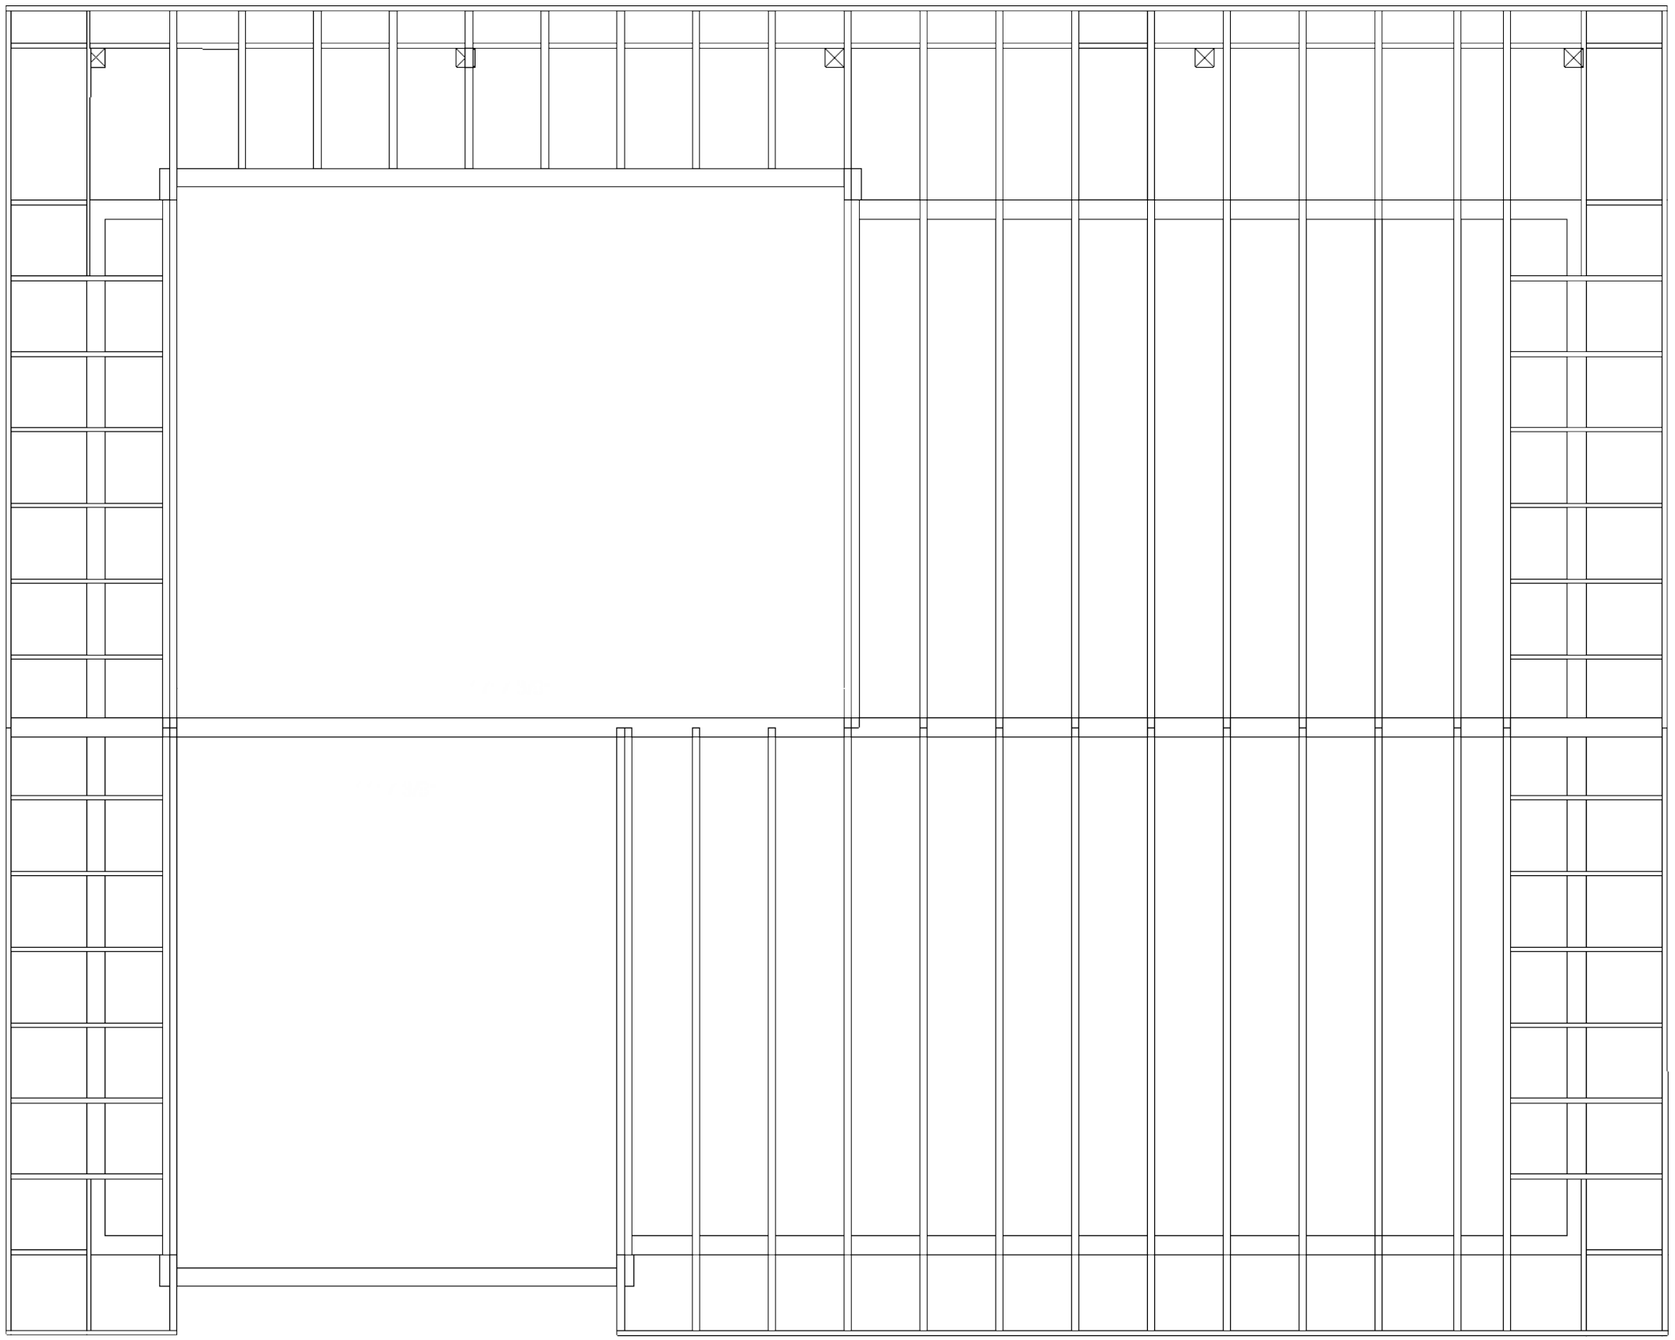

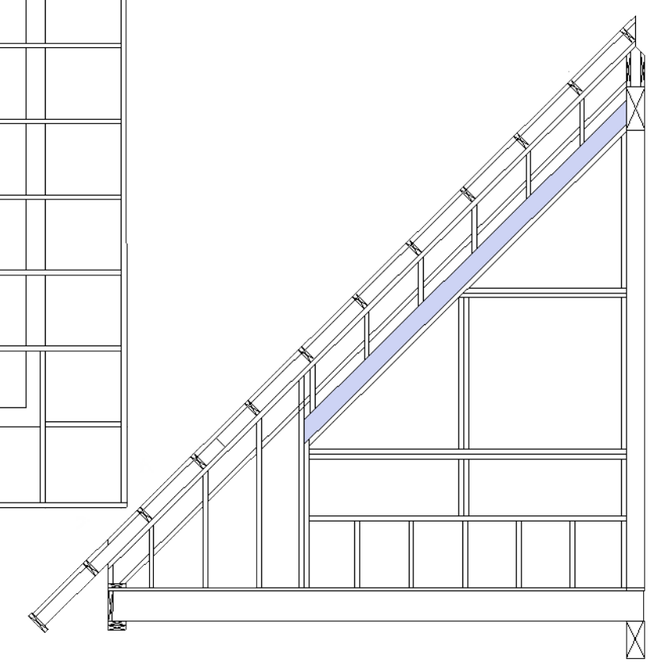

12/12 Slope Plan, 14" I-beams are 24" o/c, as are the 2x6 outriggers.
Double I-beams help support the dormer, see next page
More roof framing details in Specifications of Work.

Drawn by Owner/Builder
Thomas Kisko, Retired PE

Date: 7/7/2009
Scale: 1/4" = 1'

Residence for Thomas Kisko
426 Caddy Circle
Pagosa Springs, CO 81147
Parcel # 56991641601

12-12 Pitch Roof Framing

A-7

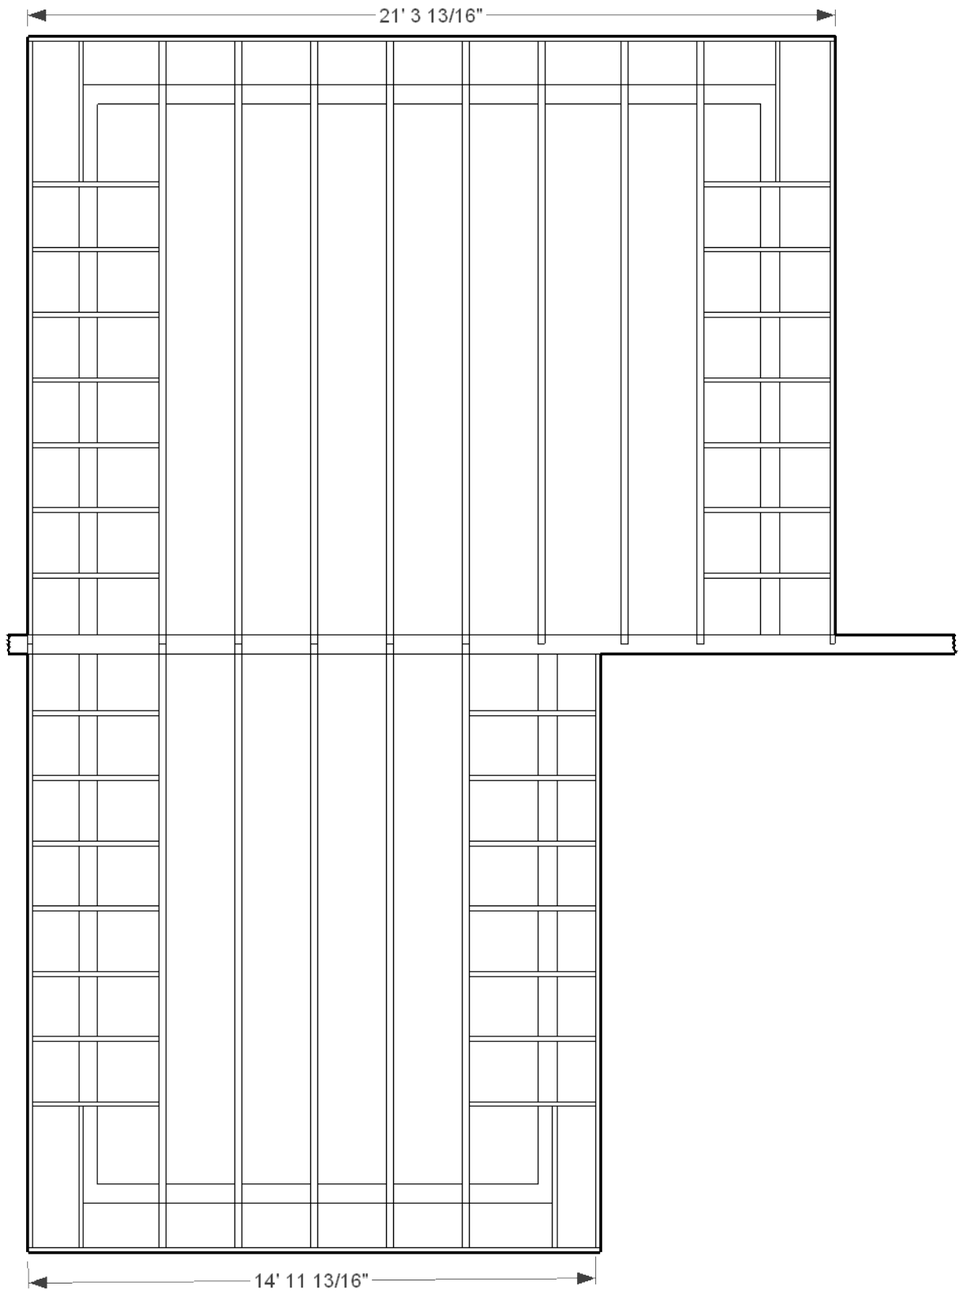

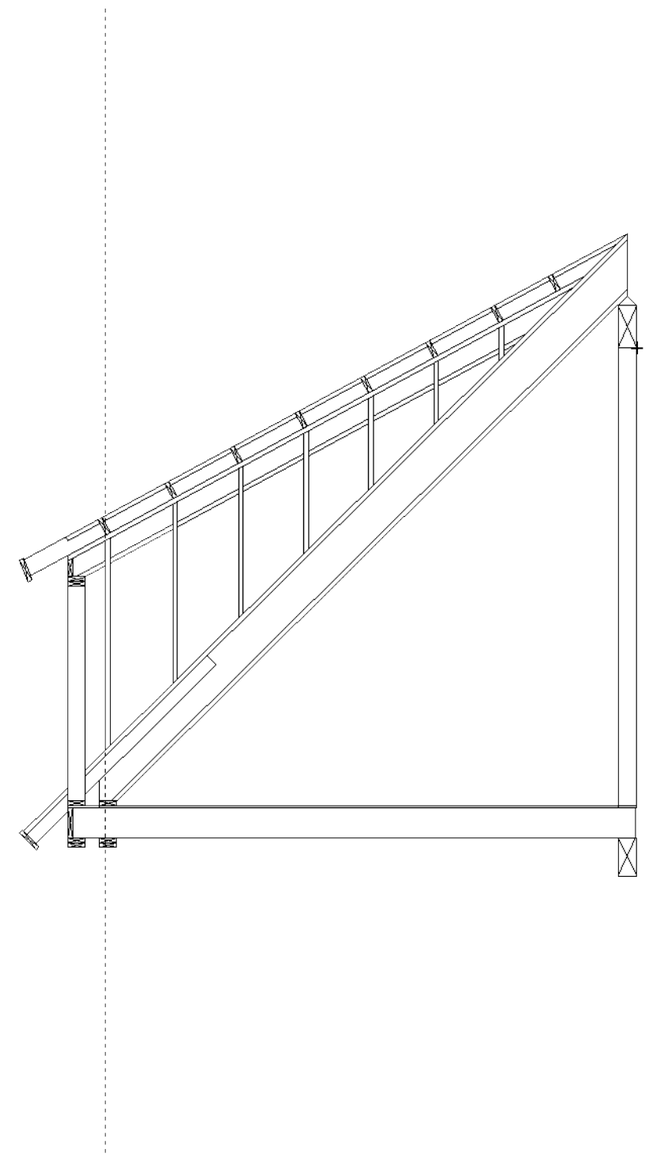

Drawn by Owner/Builder
Thomas Kisko, Retired PE

Date: 7/7/2009
Scale: 1/4" = 1'

Residence for Thomas Kisko
426 Caddy Circle
Pagosa Springs, CO 81147
Parcel # 56991641601

Dormer Roff Framing

A-8

Drawn by Owner/Builder
Thomas Kisko, Retired PE

Date: 7/7/2009
Scale: 1/4" = 1'

Residence for Thomas Kisko
426 Caddy Circle
Pagosa Springs, CO 81147
Parcel # 56991641601

Front Elevation

A-9

Drawn by Owner/Builder
Thomas Kisko, Retired PE

Date: 7/7/2009
Scale: 1/4" = 1'

Residence for Thomas Kisko
426 Caddy Circle
Pagosa Springs, CO 81147
Parcel # 56991641601

Right Elevation

A-10

Drawn by Owner/Builder
Thomas Kisko, Retired PE

Date: 7/7/2009
Scale: 1/4" = 1'

Residence for Thomas Kisko
426 Caddy Circle
Pagosa Springs, CO 81147
Parcel # 56991641601

Rear Elevation

A-11

Drawn by Owner/Builder
Thomas Kisko, Retired PE

Date: 7/7/2009
Scale: 1/4" = 1'

Residence for Thomas Kisko
426 Caddy Circle
Pagosa Springs, CO 81147
Parcel # 56991641601

Left Elevation

A-12

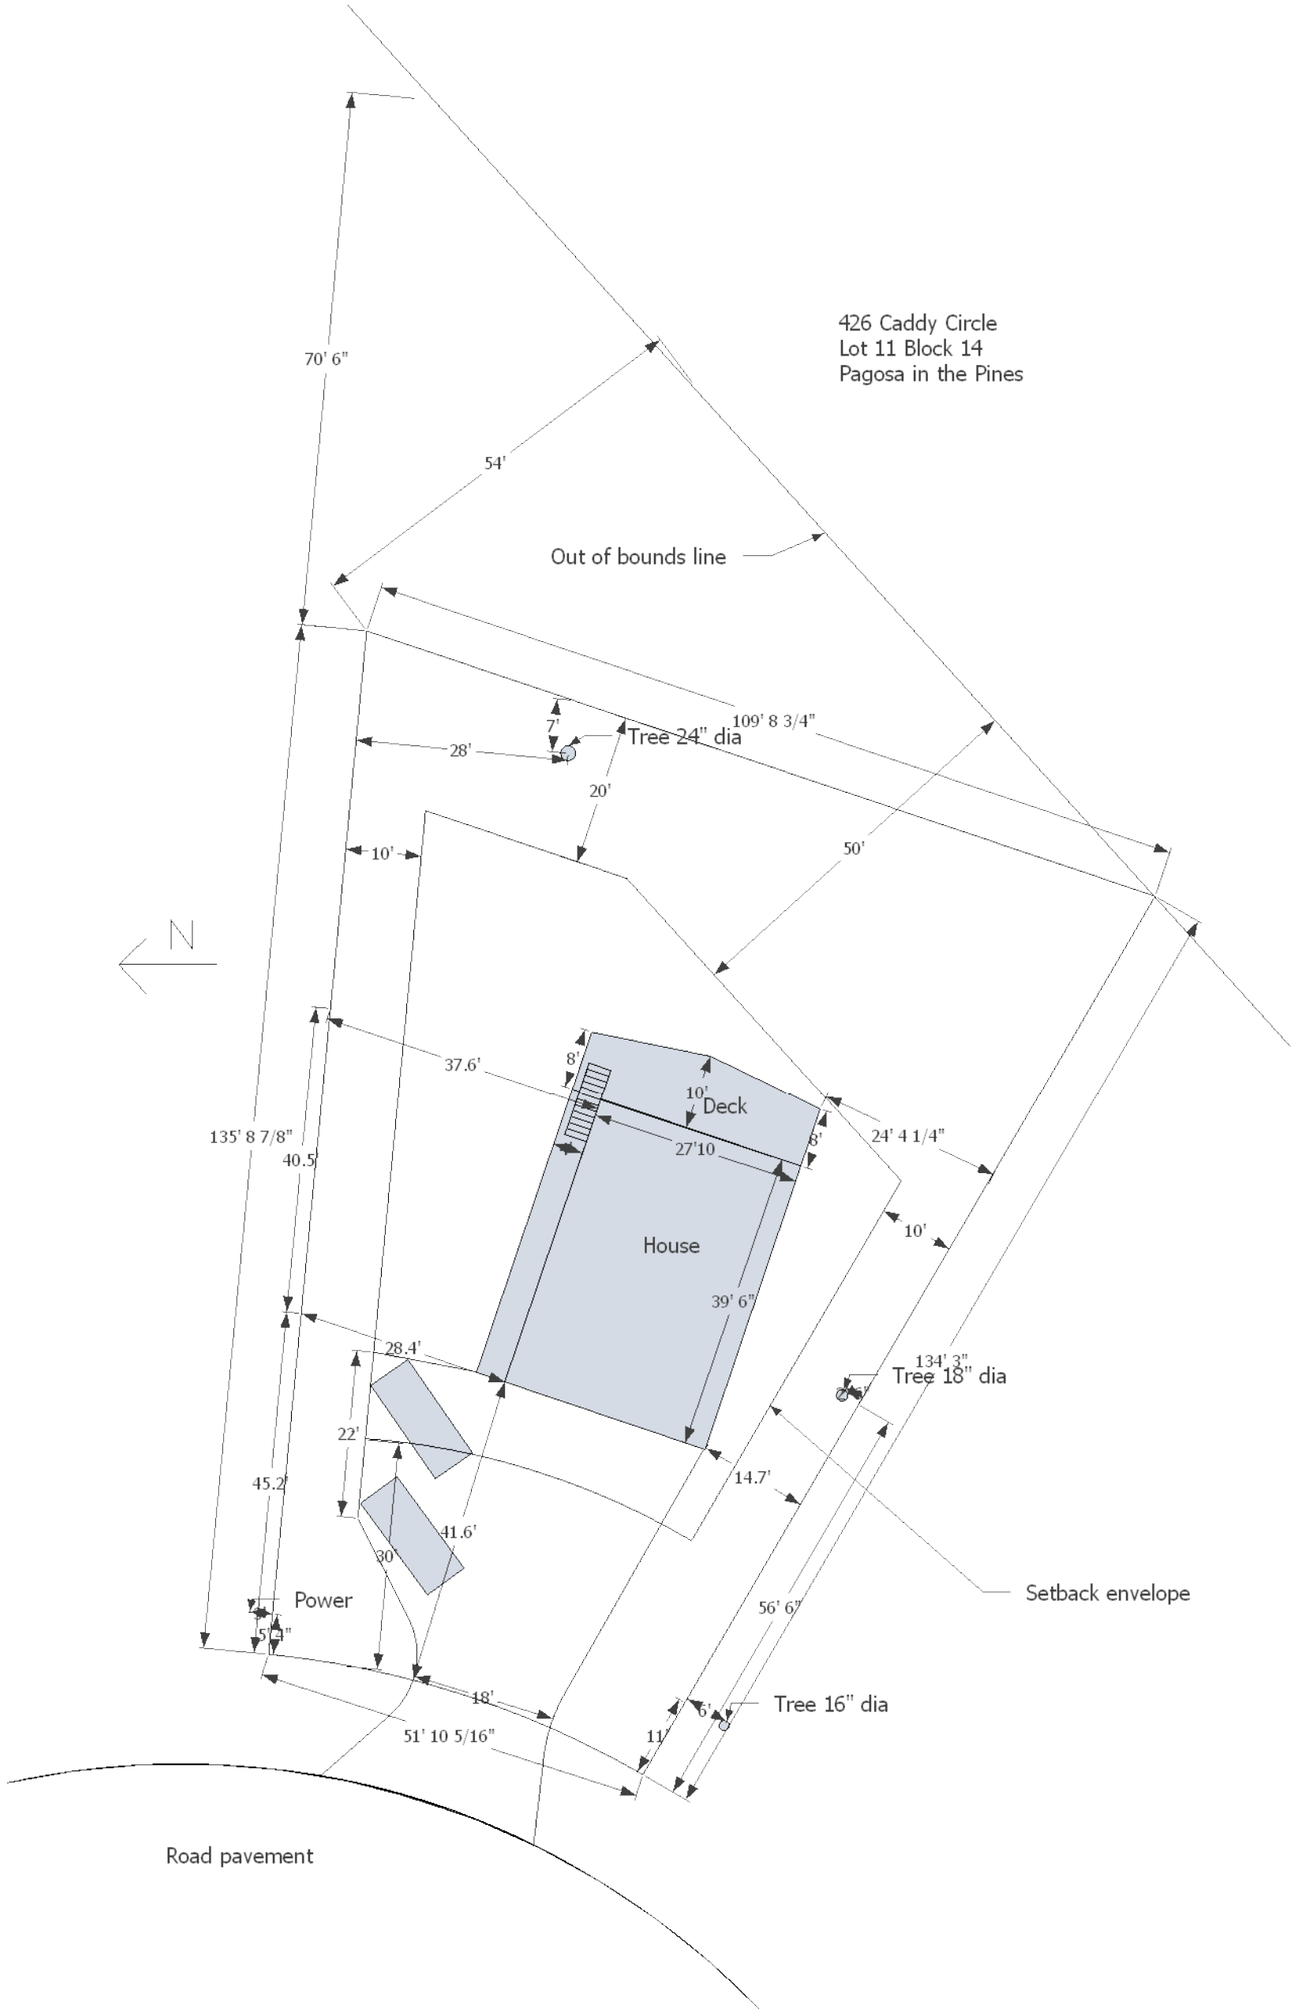

A-13	Site Plan	Residence for Thomas Kisko 426 Caddy Circle Pagosa Springs, CO 81147 Parcel # 56991641601	Drawn by Owner/Builder Thomas Kisko, Retired PE Date: 7/7/2009 Scale: 1/4" = 1'

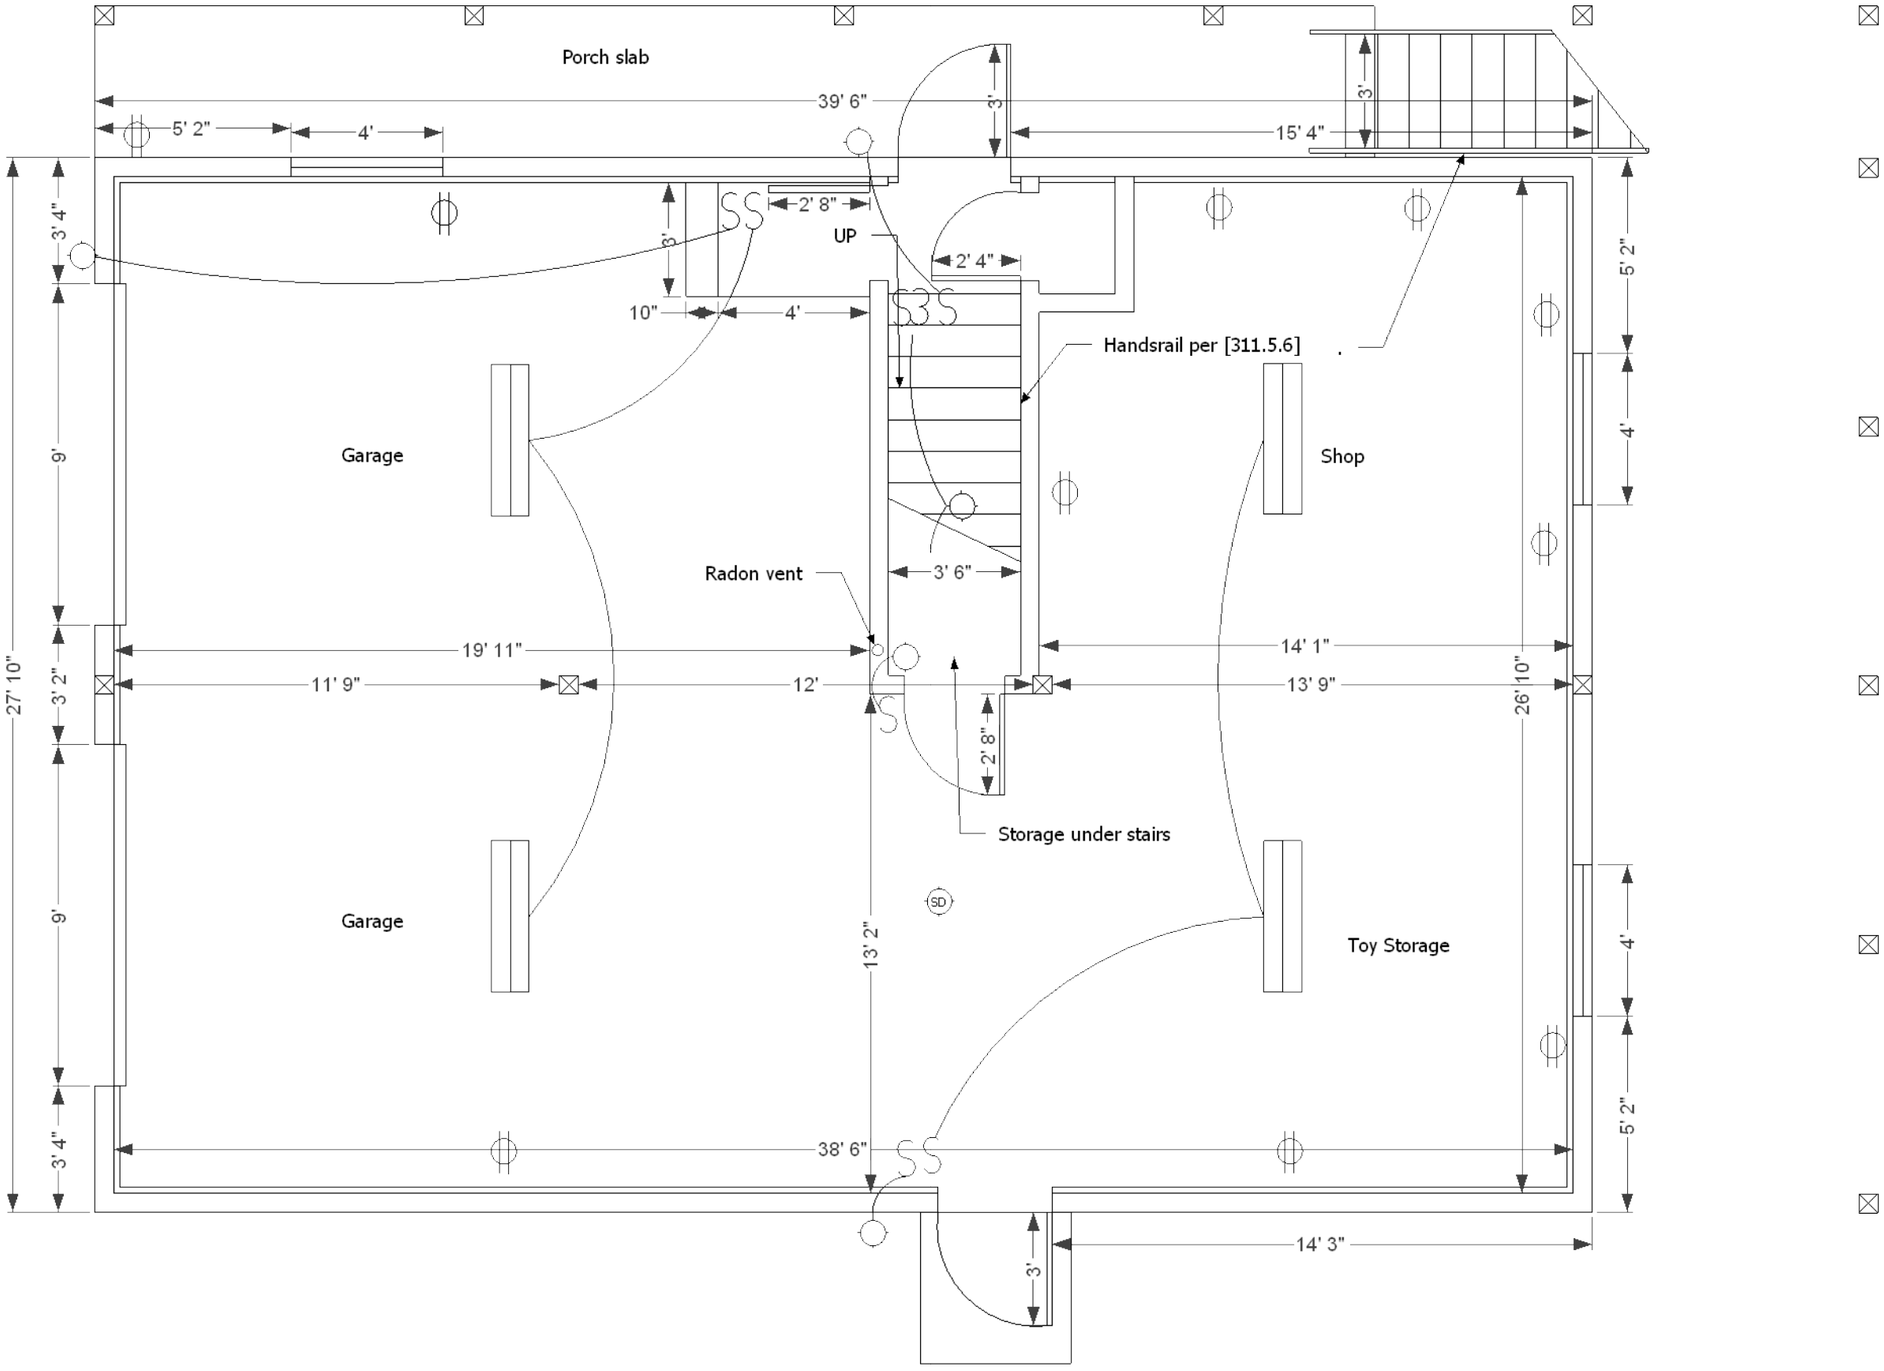

Drawn by Owner/Builder
Thomas Kisko, Retired PE

Date: 7/7/2009
Scale: 1/4" = 1'

Residence for Thomas Kisko
426 Caddy Circle
Pagosa Springs, CO 81147
Parcel # 56991641601

Electrical Plans 1

E-1

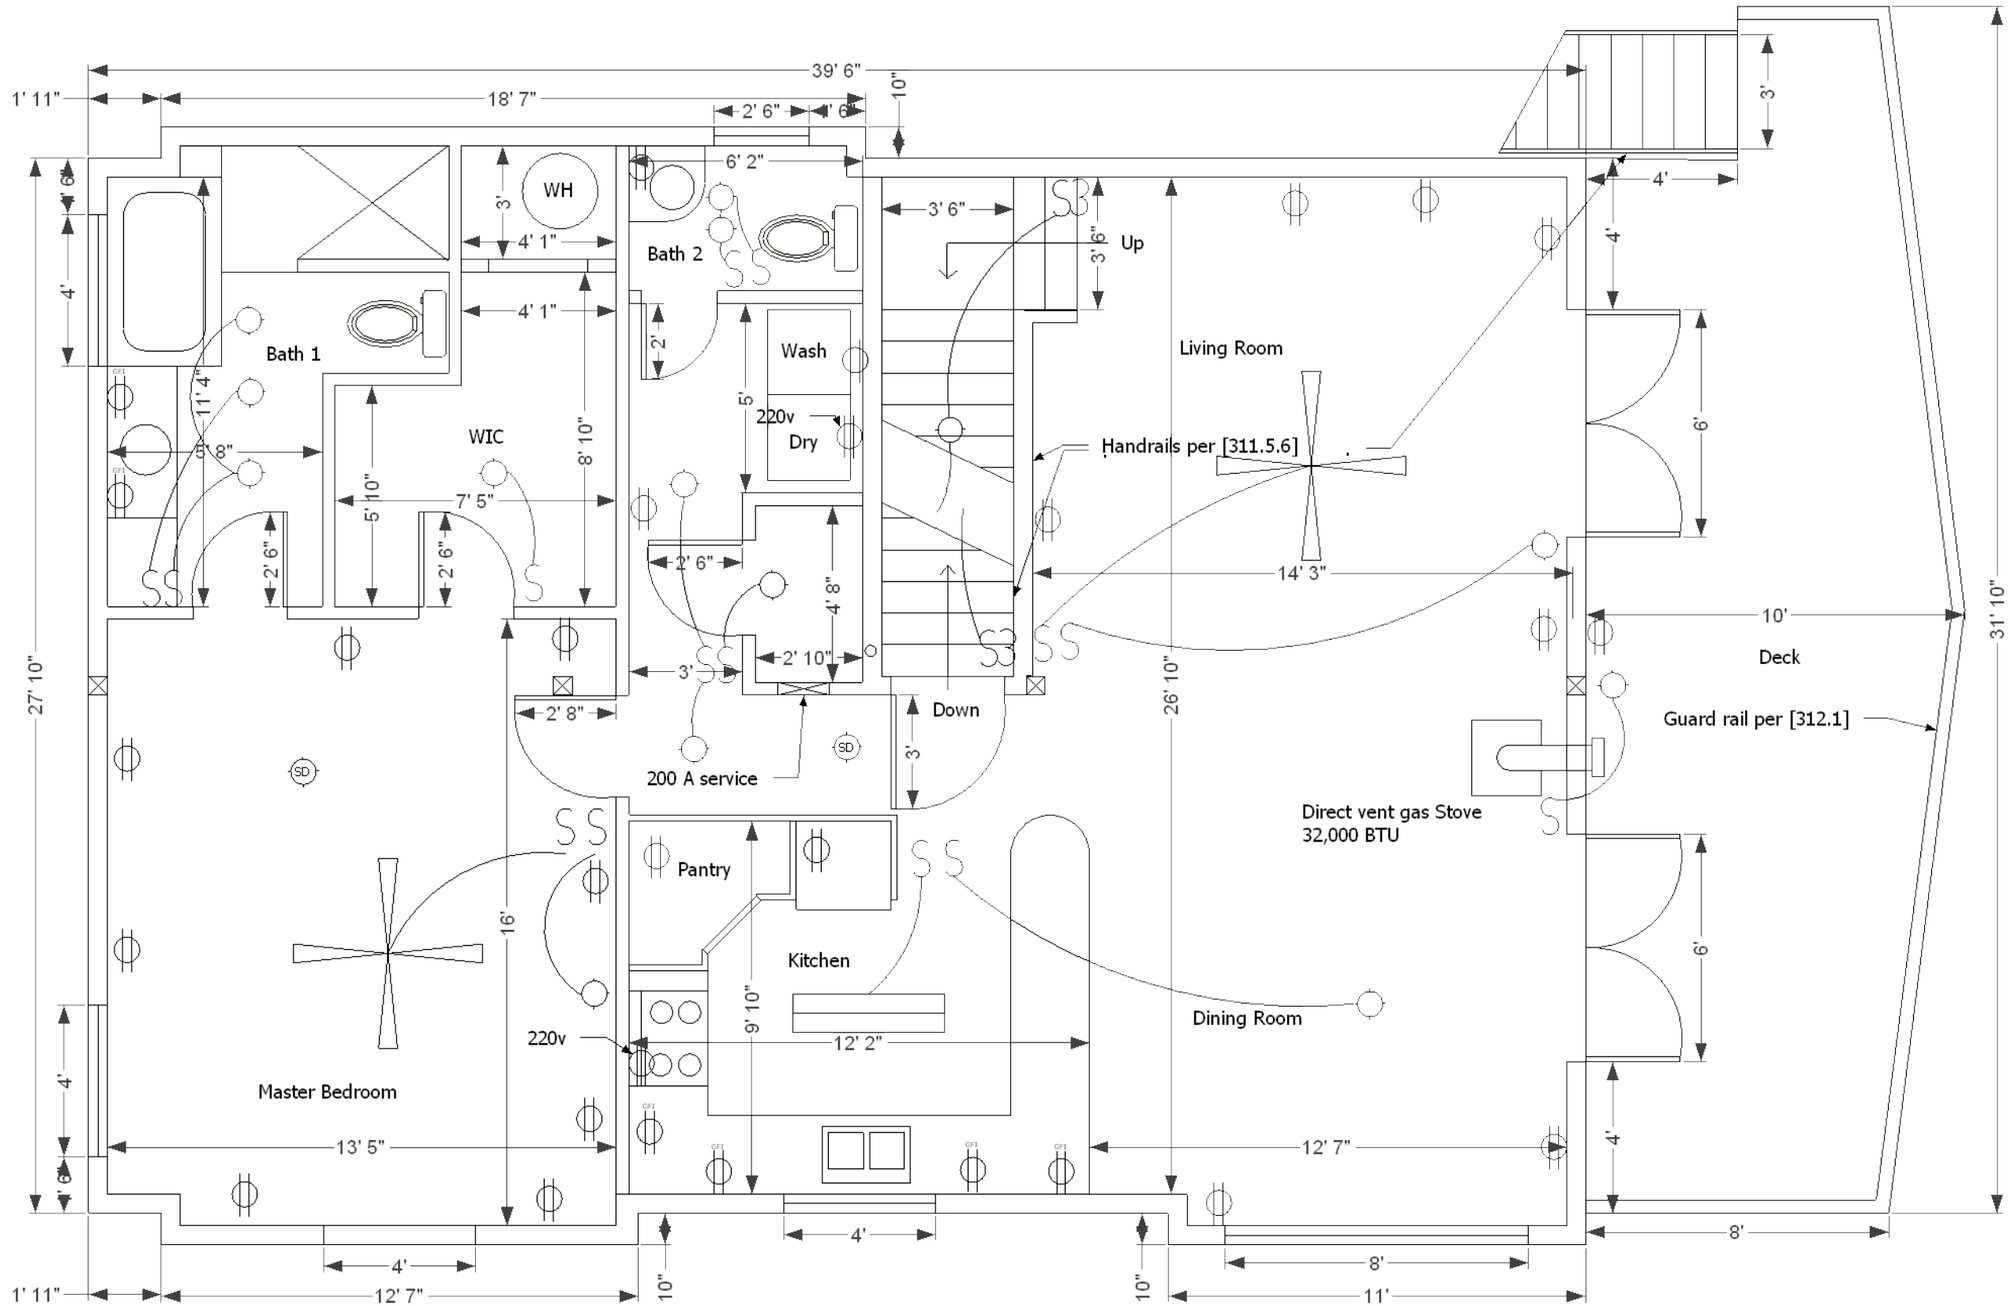

Drawn by Owner/Builder
Thomas Kisko, Retired PE

Date: 7/7/2009
Scale: 1/4" = 1'

Residence for Thomas Kisko
426 Caddy Circle
Pagosa Springs, CO 81147
Parcel # 56991641601

Electrical Plans 2

E-2

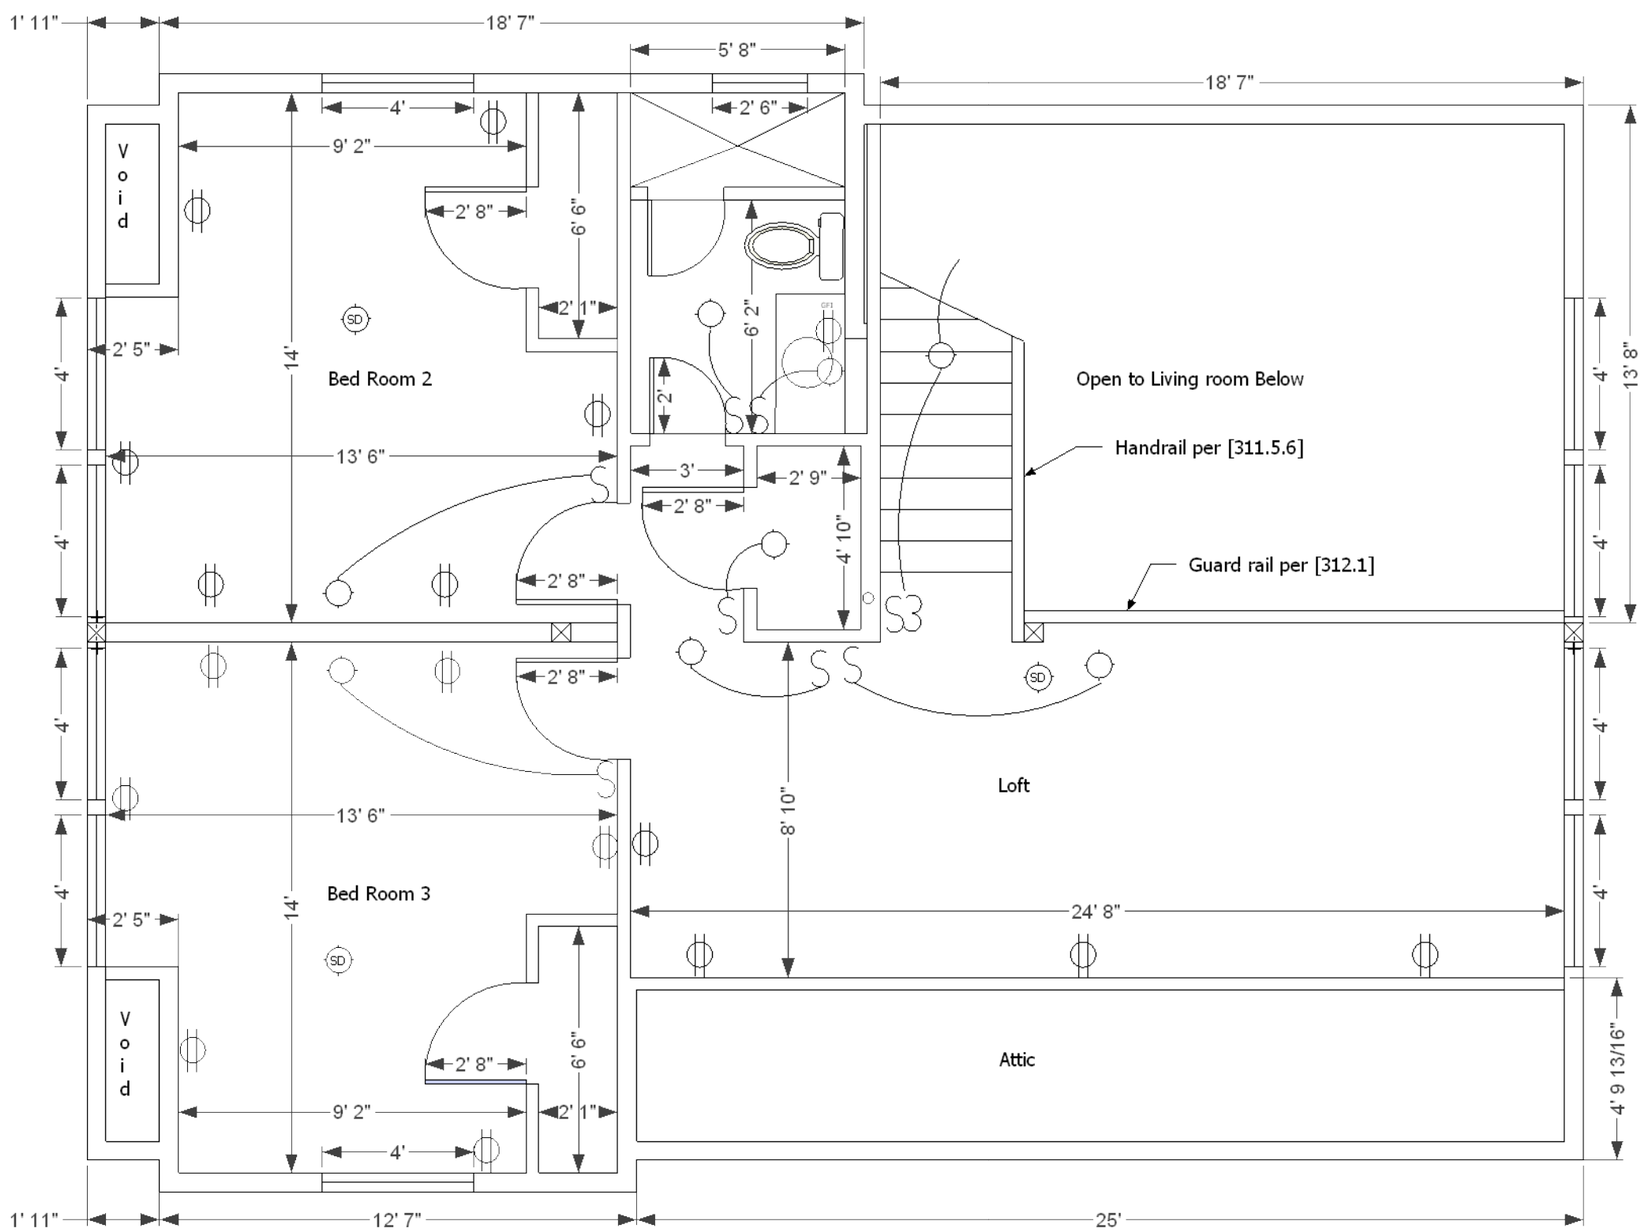

Drawn by Owner/Builder
Thomas Kisko, Retired PE

Date: 7/7/2009
Scale: 1/4" = 1'

Residence for Thomas Kisko
426 Caddy Circle
Pagosa Springs, CO 81147
Parcel # 56991641601

Electrical Plans 3

E-3